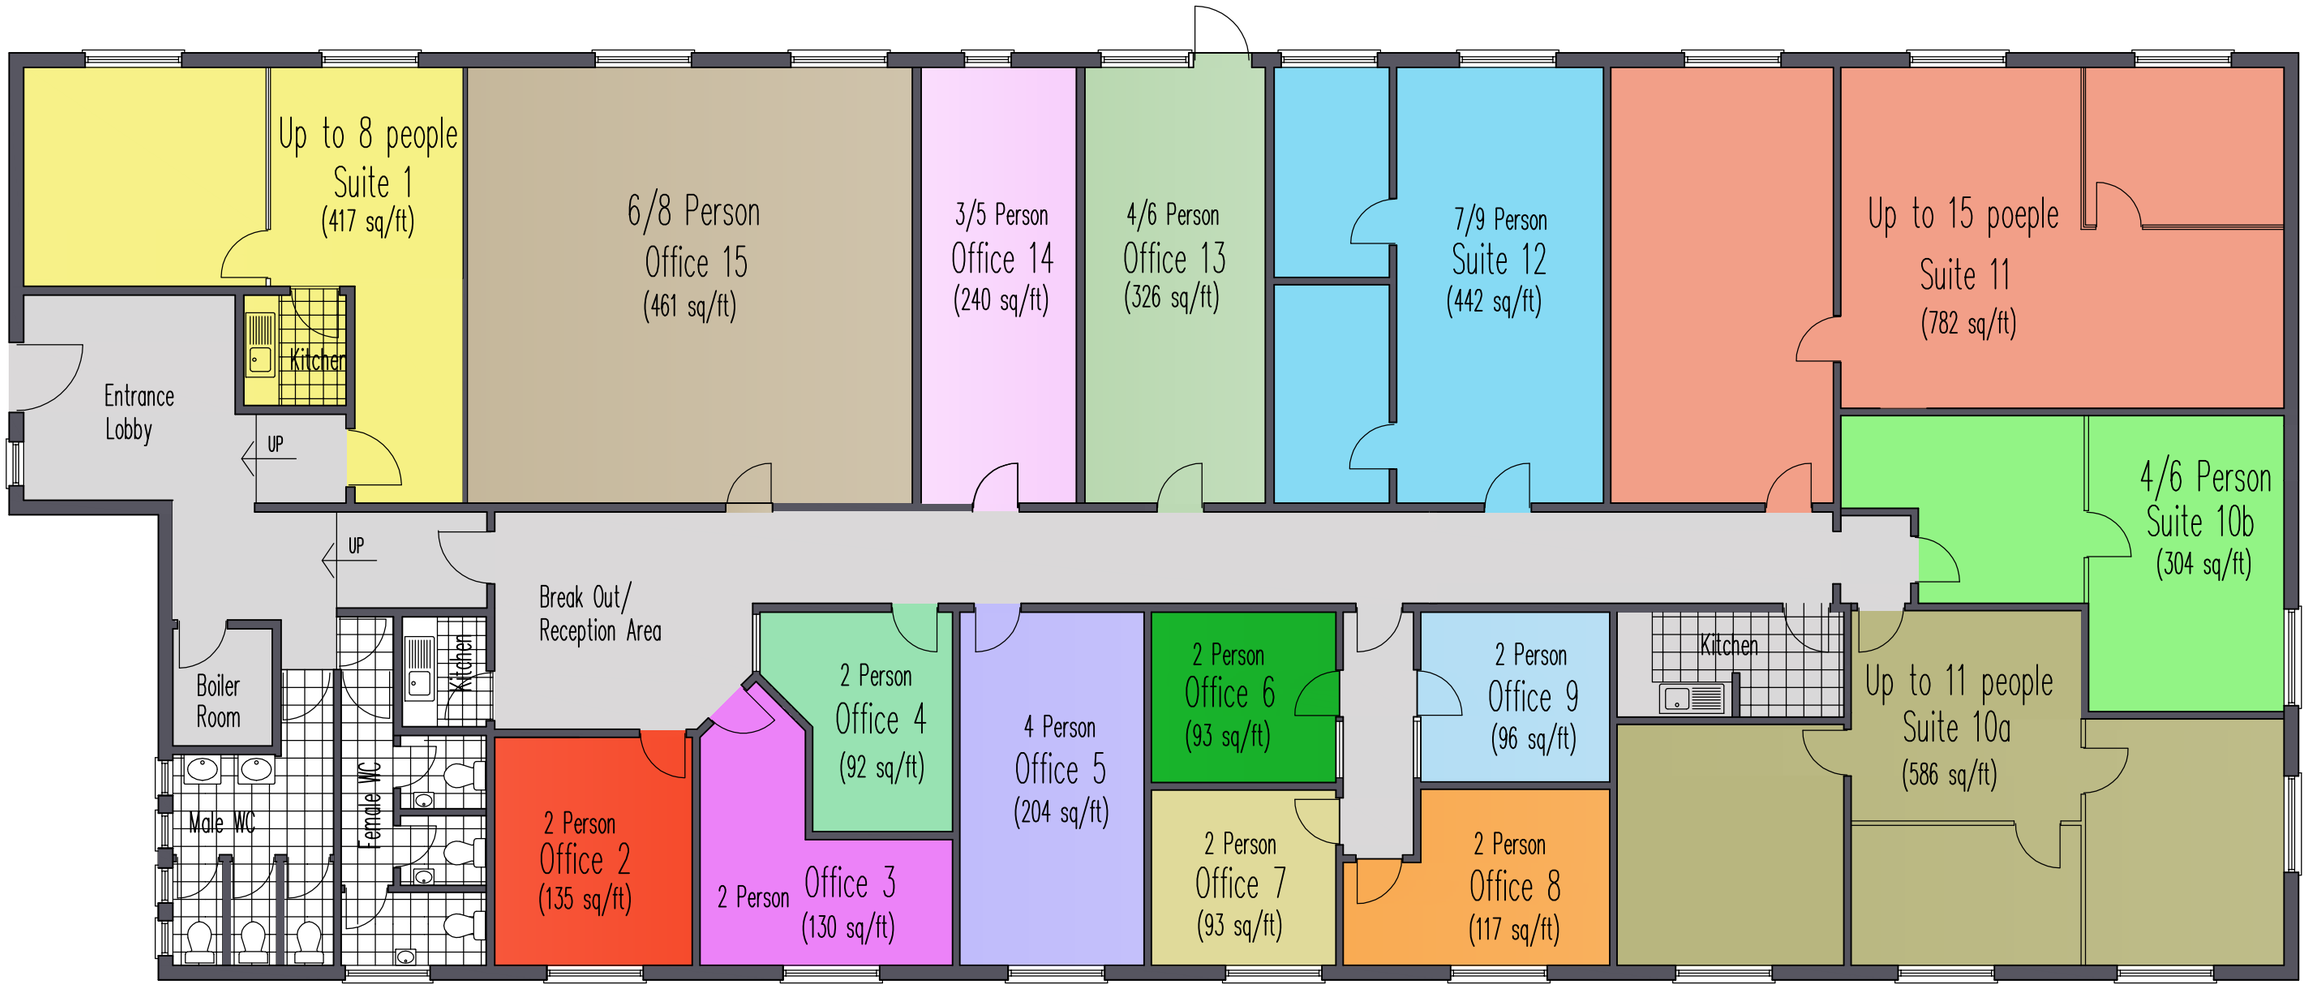

OLD SCHOOL BLOCK

Warlies Park House, Horseshoe Hill, Upshire, Essex

EXISTING LAYOUT PLAN Scale N.T.S